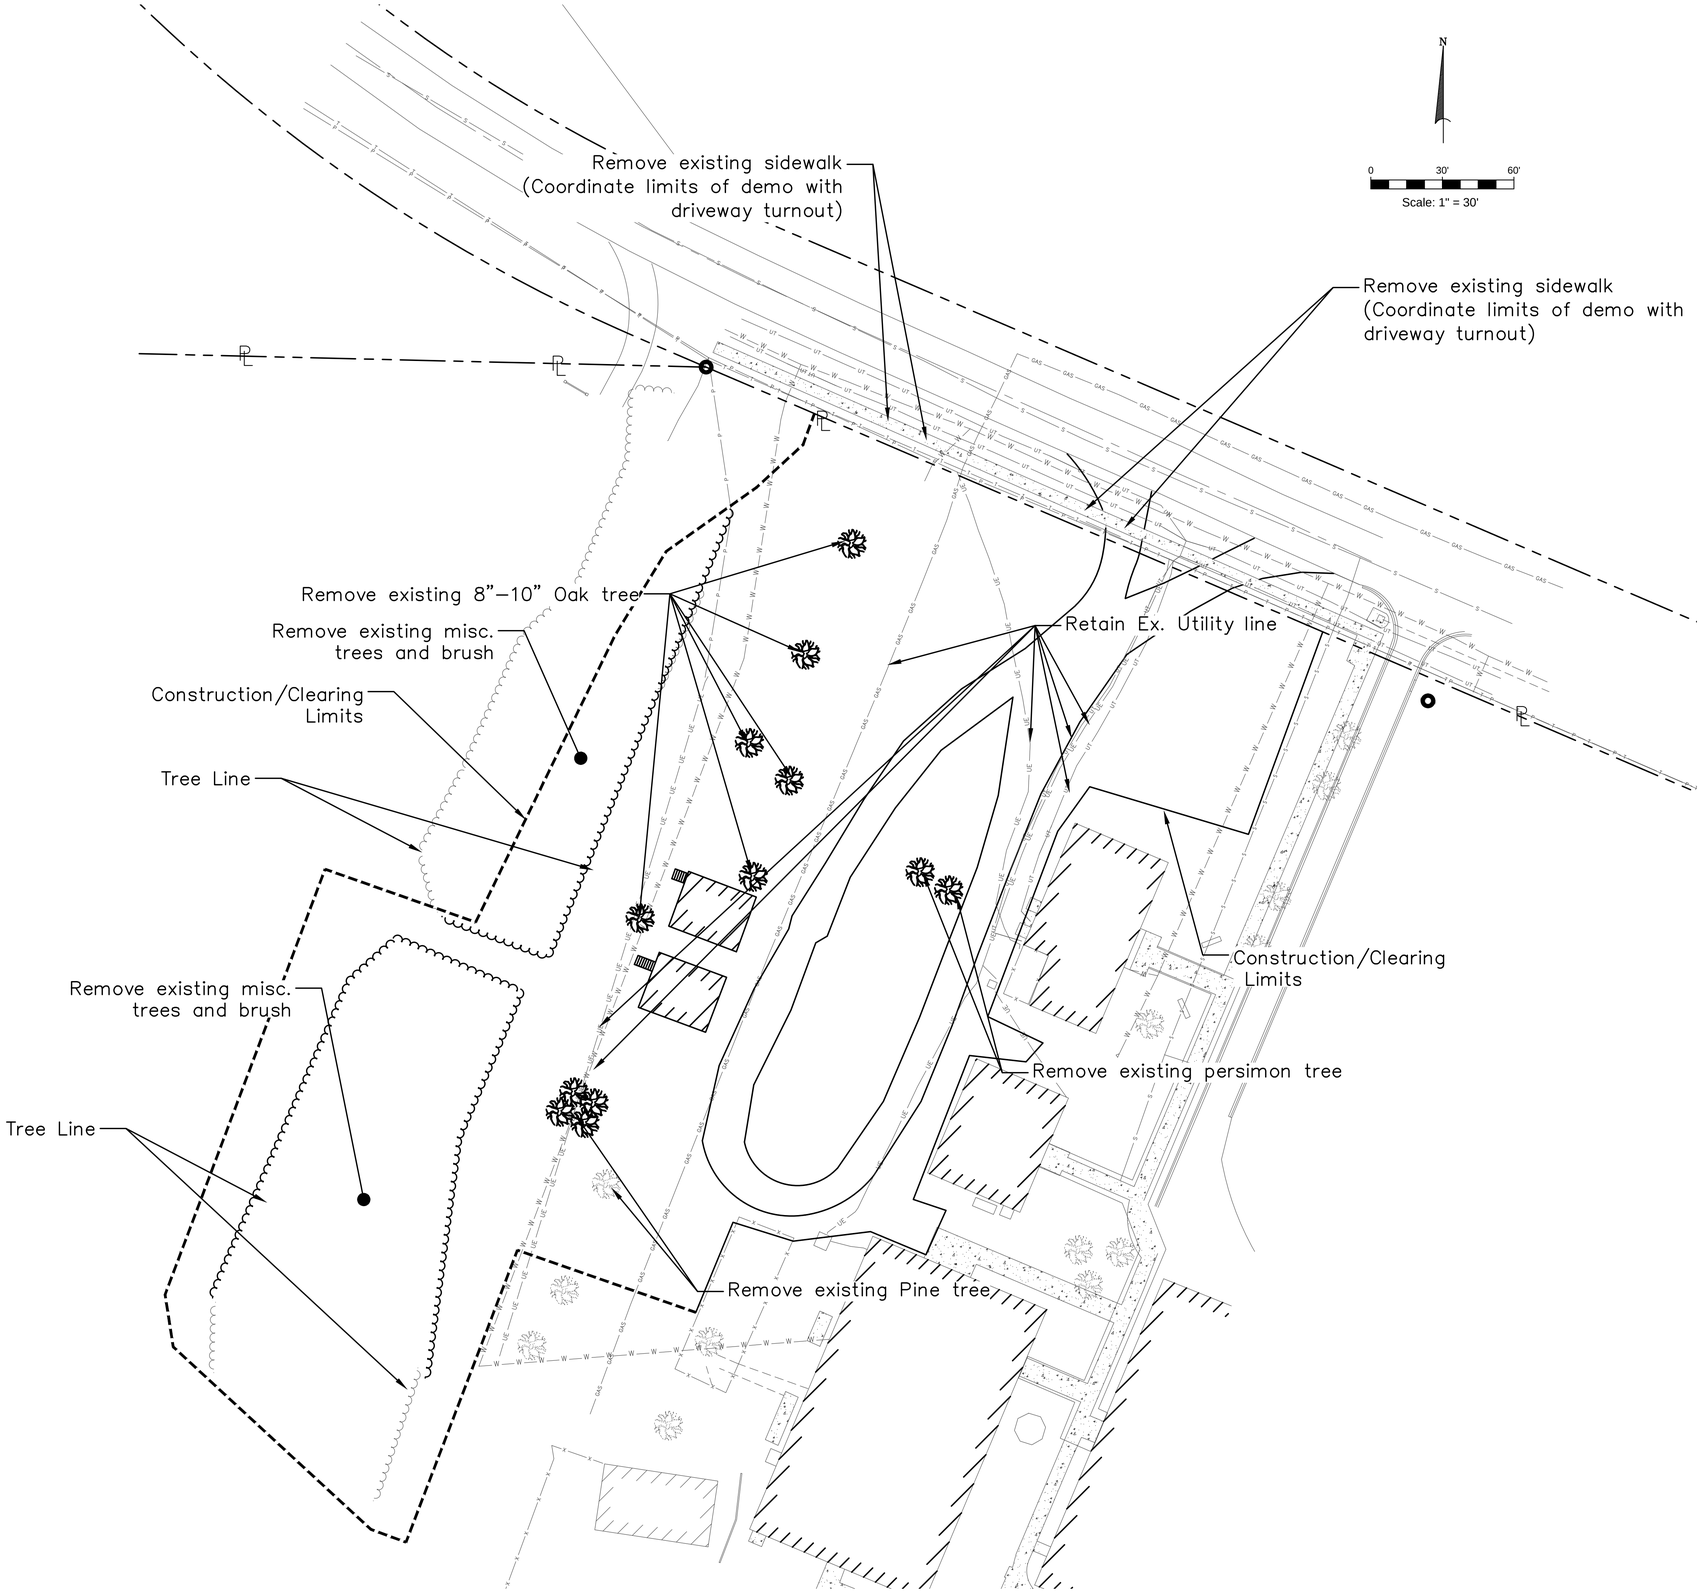

GOODWYN | MILLS | CAWOOD

11 North Water Street, Suite 15250 | Mobile, AL 36602
Tel 251.460.4006 | GMCNETWORK.COM

ISSUE	DATE
OWNER REVIEW	06.09.14
90% SUBMITTAL	10.01.14
ADDENDUM	01.29.15

drawn by: JWS
checked by:

WALTON COUNTY
CAREER DEVELOPMENT CENTER
DeFuniak Springs FL

CMOB140023

CONSTRUCTION

DEMOLITION PLAN

C1.0

sheet of